


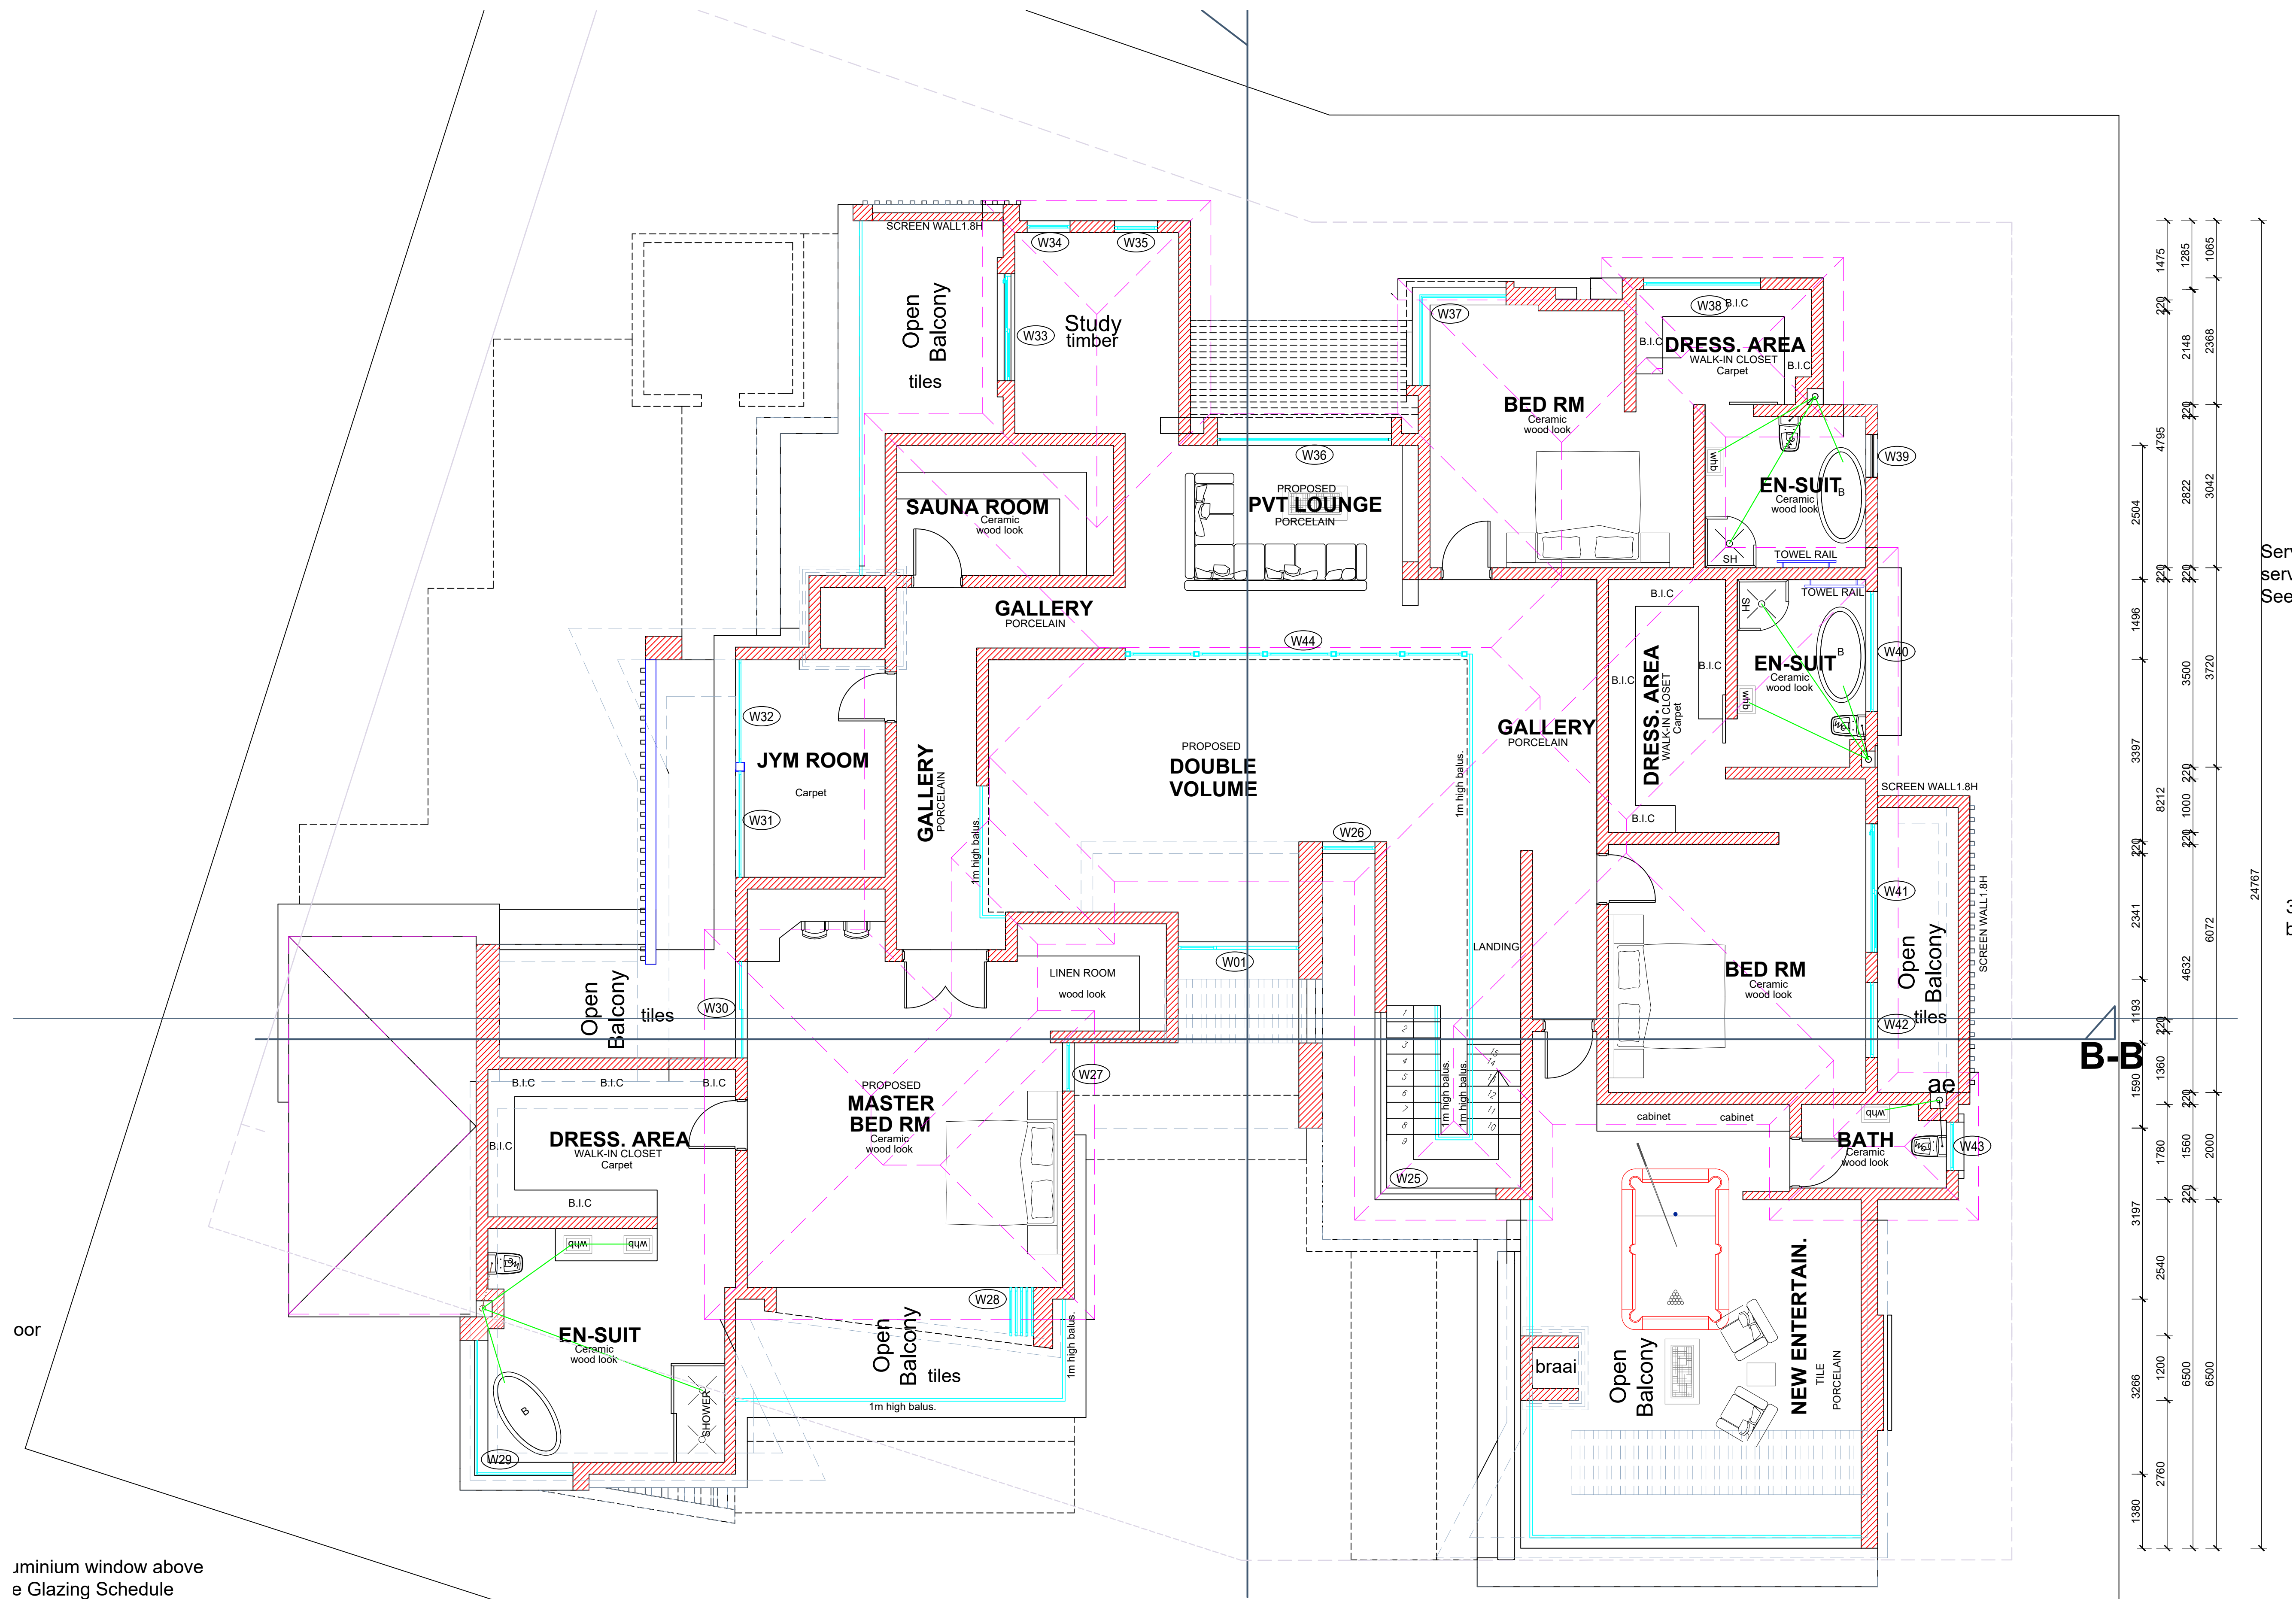

Aluminium window above
see Glazing Schedule

C beam below ground
or (flower pot) to Eng.
tail

C beam above to Eng.
tail (roof)

FIRST FLOOR PLAN

SCALE 1:100